


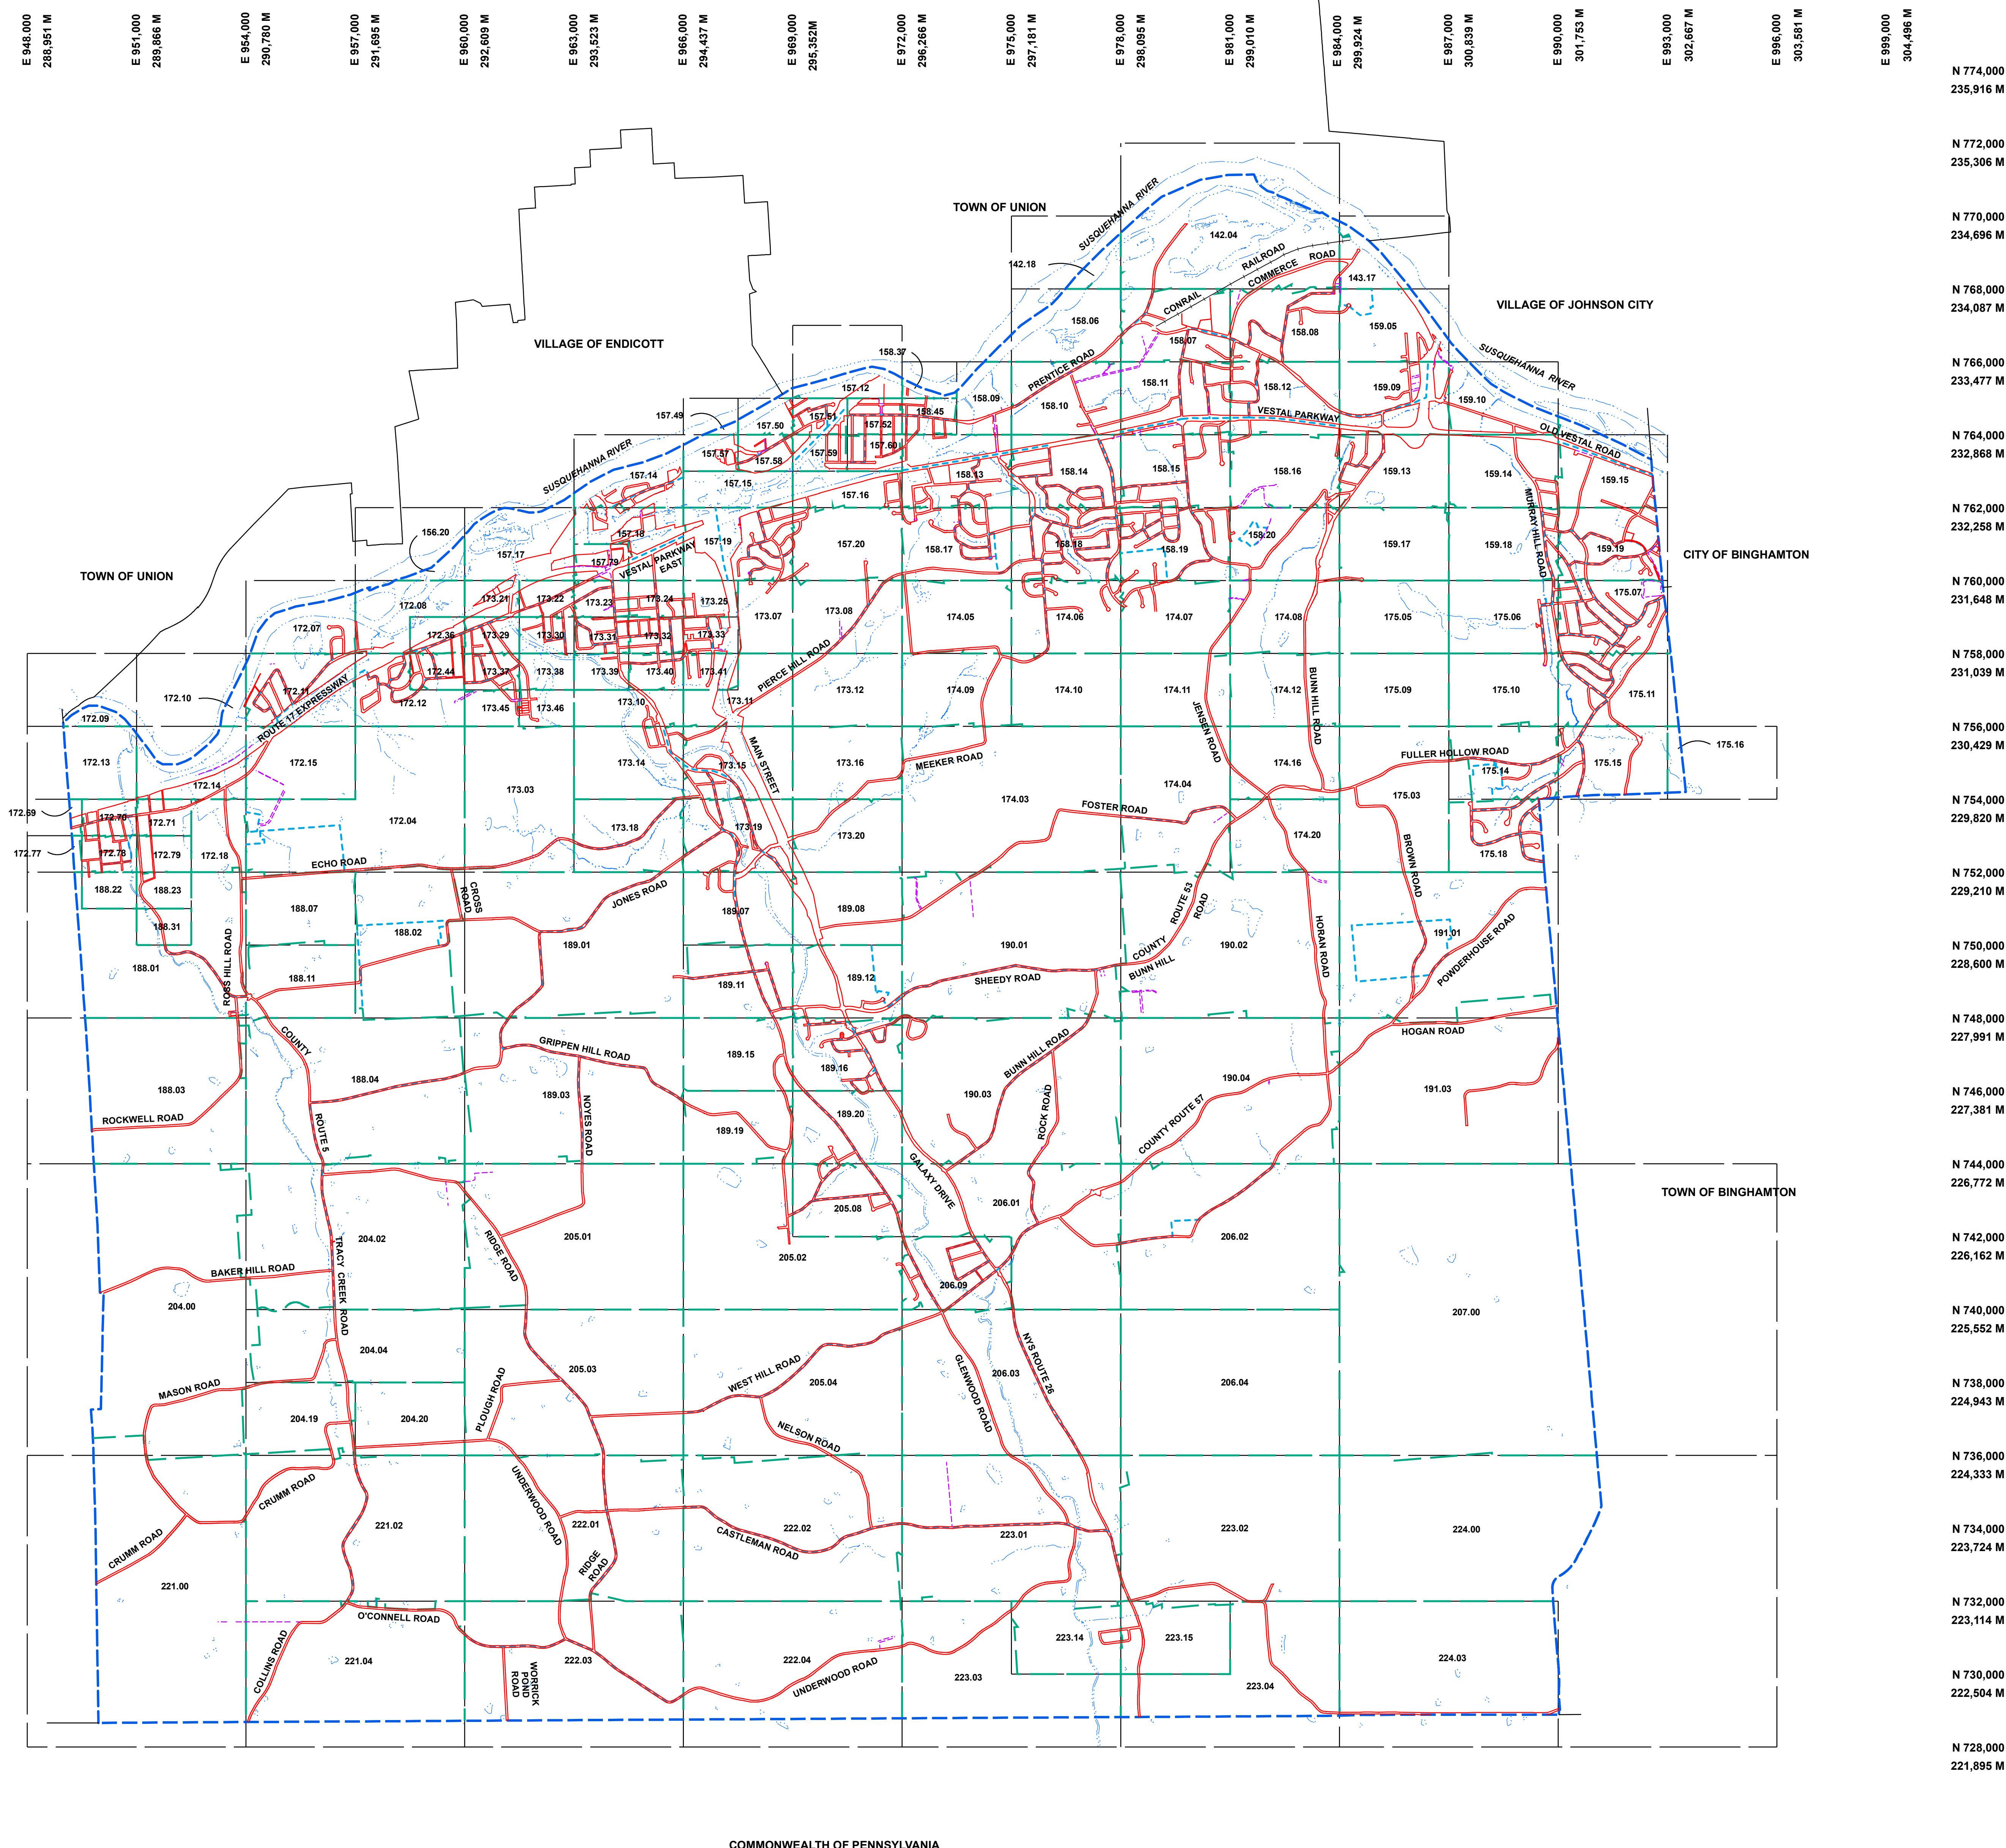

MAP REVISIONS		
DATE	MADE BY	REVISIONS


SCHOOL DISTRICT AND SPECIAL DISTRICTS	
FIRE:	SCHOOL:

LEGEND	
PROPERTY LINE	RAILROAD
RIGHT OF WAY LINE	STREAM
MUNICIPAL BOUNDARY	BLOCK LIMIT
SUBDIVISION LIMIT	SCHOOL DISTRICT LINE
COUNTY LINE	FIRE DISTRICT LINE
ORIGINAL LOT LINE	

DENOTES COMMON OWNER	10
PARCEL NUMBER	10
ORIGINAL SUBD LOT NUMBER	10
TAX MAP BLOCK NUMBER	10

1983 North American Datum
New York State Plane, Central Zone

THIS MAP WAS PRODUCED FOR TAX PURPOSES ONLY AND IS NOT TO BE REPRODUCED OR USED FOR SURVEYING OR CONVEYANCING

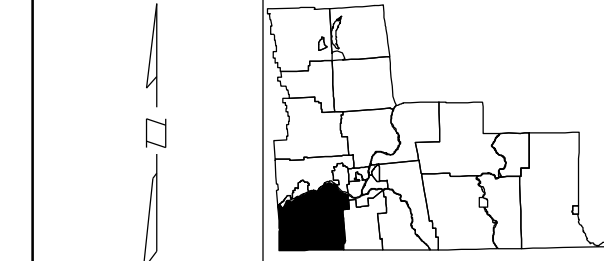

TAX MAP
TOWN OF VESTAL
BROOME COUNTY, NEW YORK

2000 0 2000 4000 6000

GRAPHIC SCALE - 1" = 2000'

MAP DATE: 07/31/95

INDEX