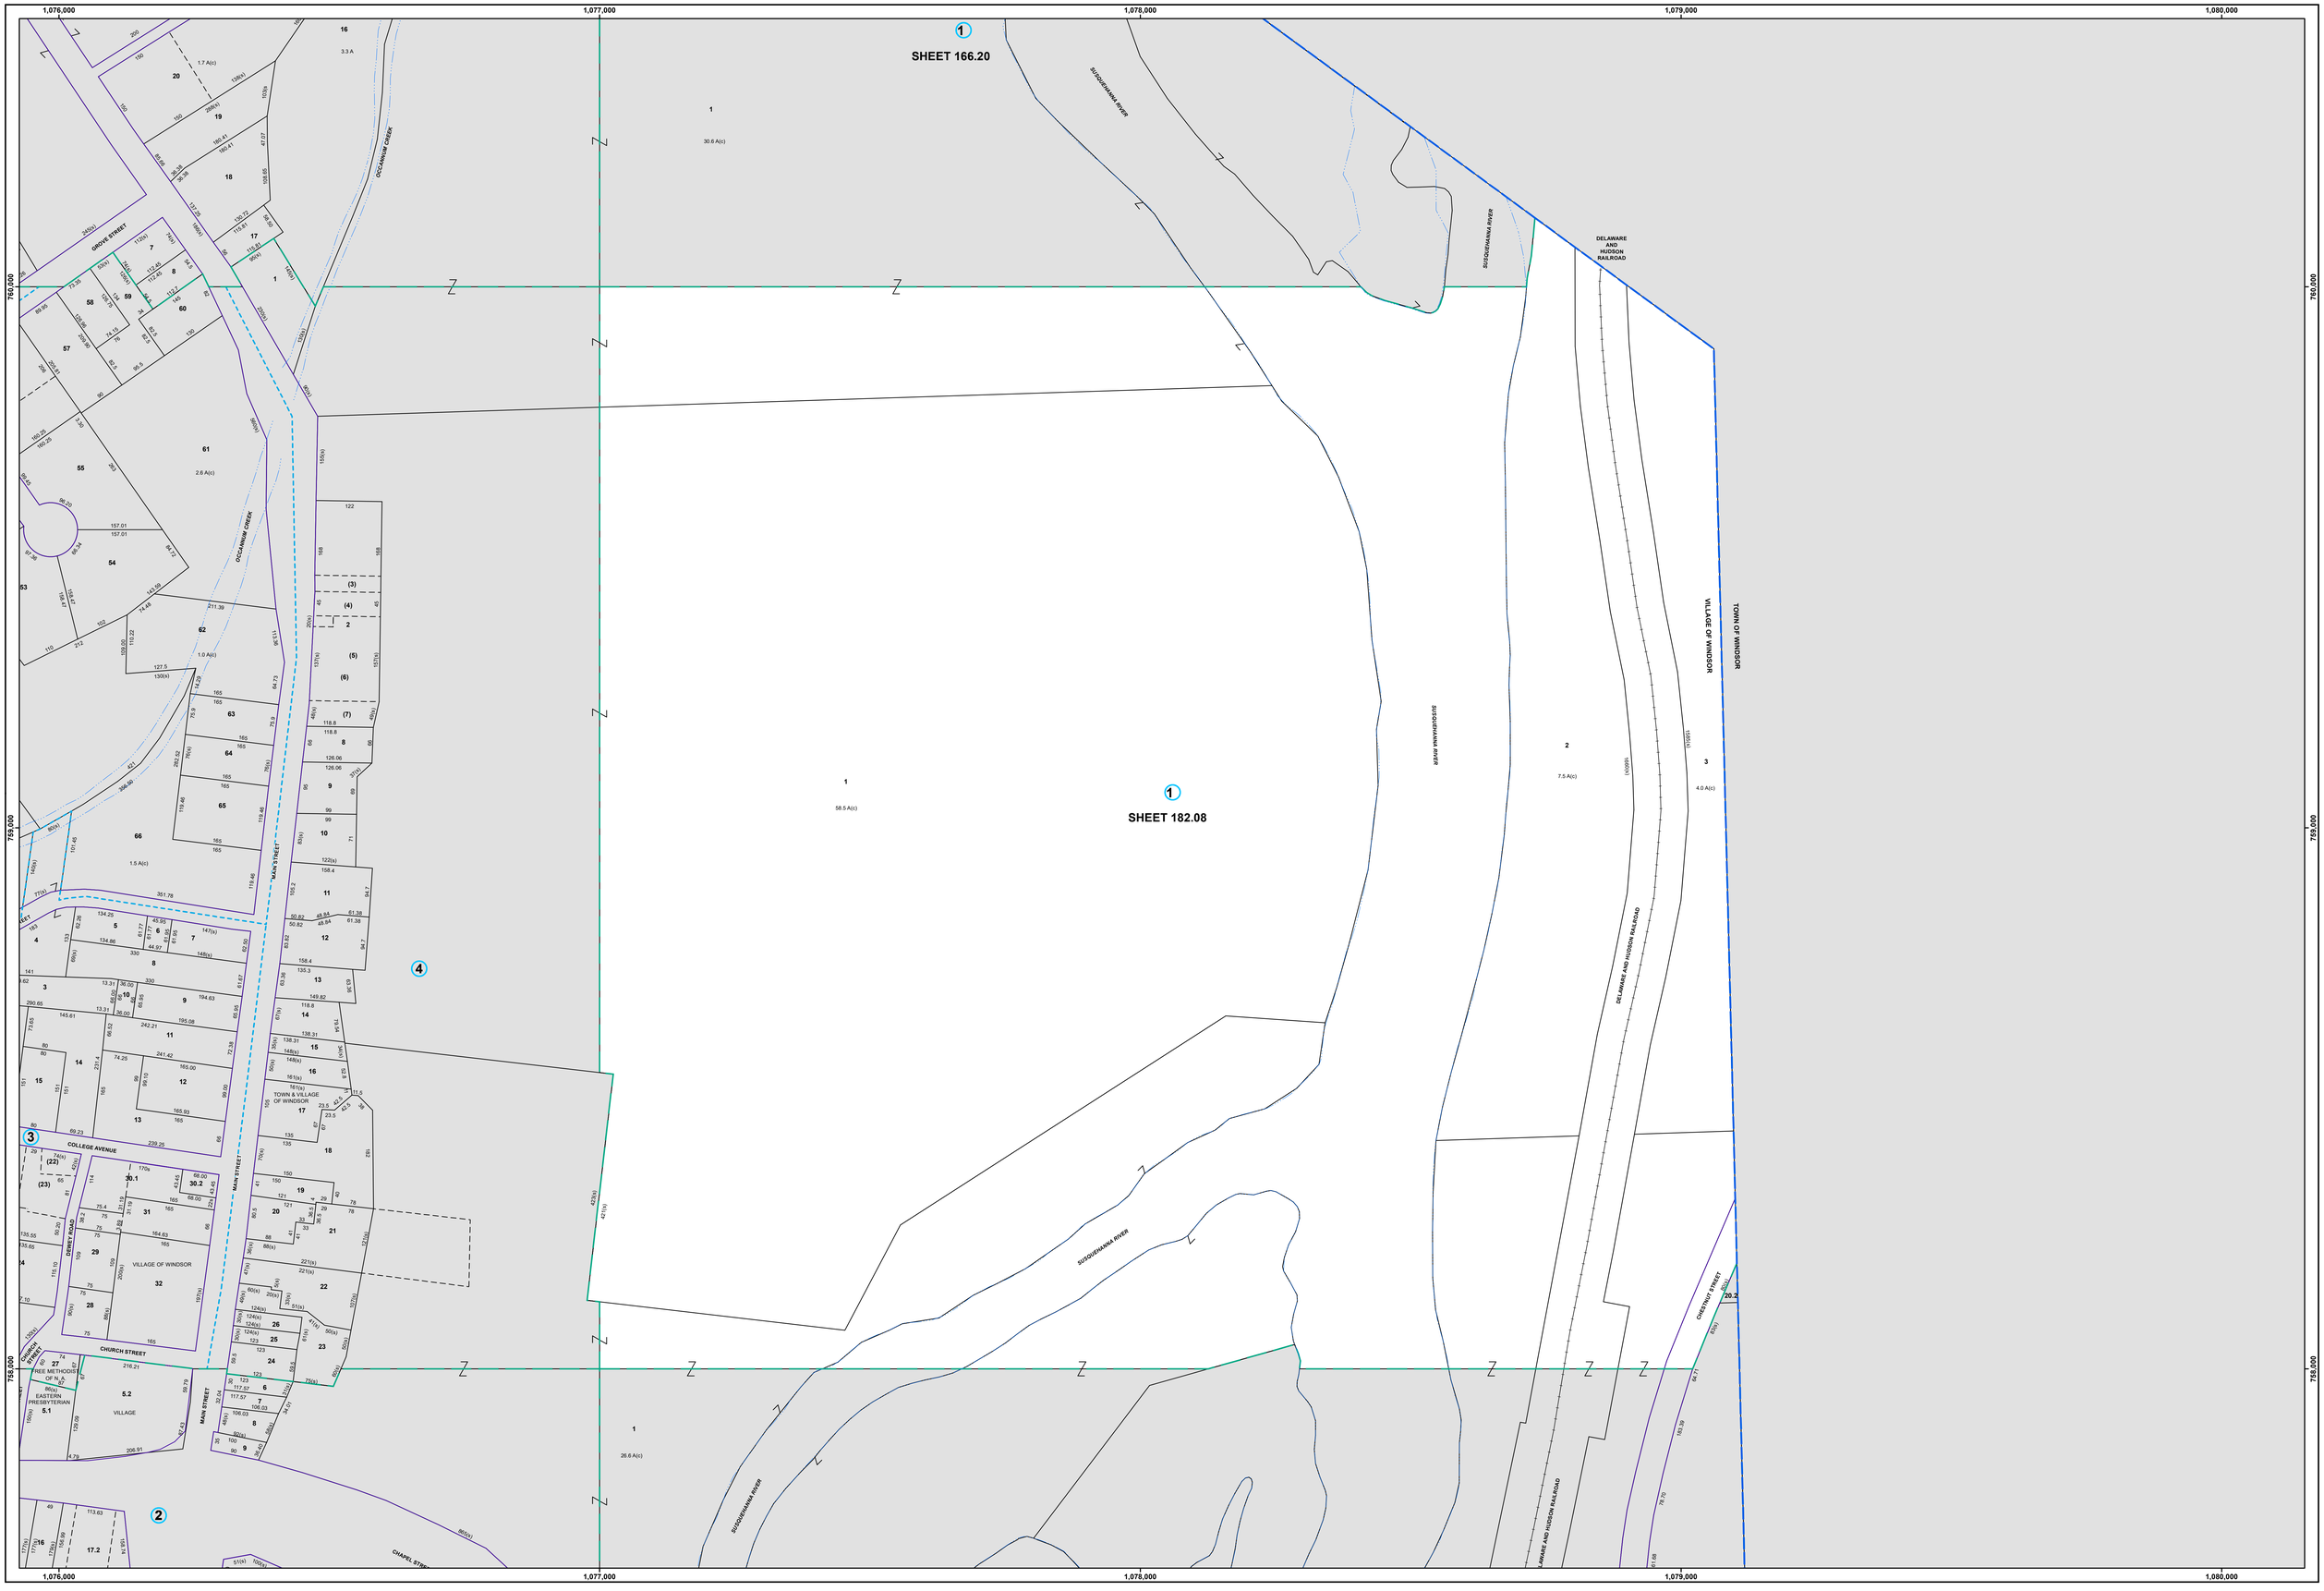

Assessor's Tax Map

Section 182.08

Village of Windsor

Broome County, New York

Horizontal Datum is NY Central State Plane Feet, NAD 83

Map produced: 4/12/2023

This map was produced for tax purposes only and is not to be reproduced or used for surveying or conveyancing

- Property Boundary
- Right of Way Line
- Former Lot Line
- Subdivision Limit
- Block Limit
- Section Limit
- Municipal Boundary
- Fire District Line
- School District Line
- Railroad
- Stream

- Denotes Common Owner
- 19 — Parcel Number
- *19* — Subdivision Lot Number
- (1) — Tax Map Block Number
- 20.5 A — Deed Acreage
- 20.5 A(c) — Calculated Acreage
- 150 — Deed Dimension (feet)
- 150 (s) — Scaled Dimension (feet)

0 50 100 200 Feet

One inch = 100 feet

N

Revisions

Date	Change	Made By

Date	Change	Made By

Date	Change	Made By

Map Location

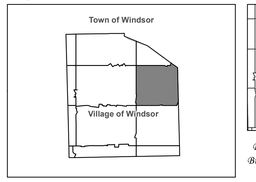

Sheet Index

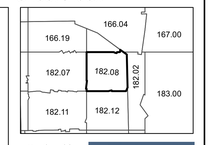

Produced by Broome County GIS

Broome County, NY GIS www.bcgis.com